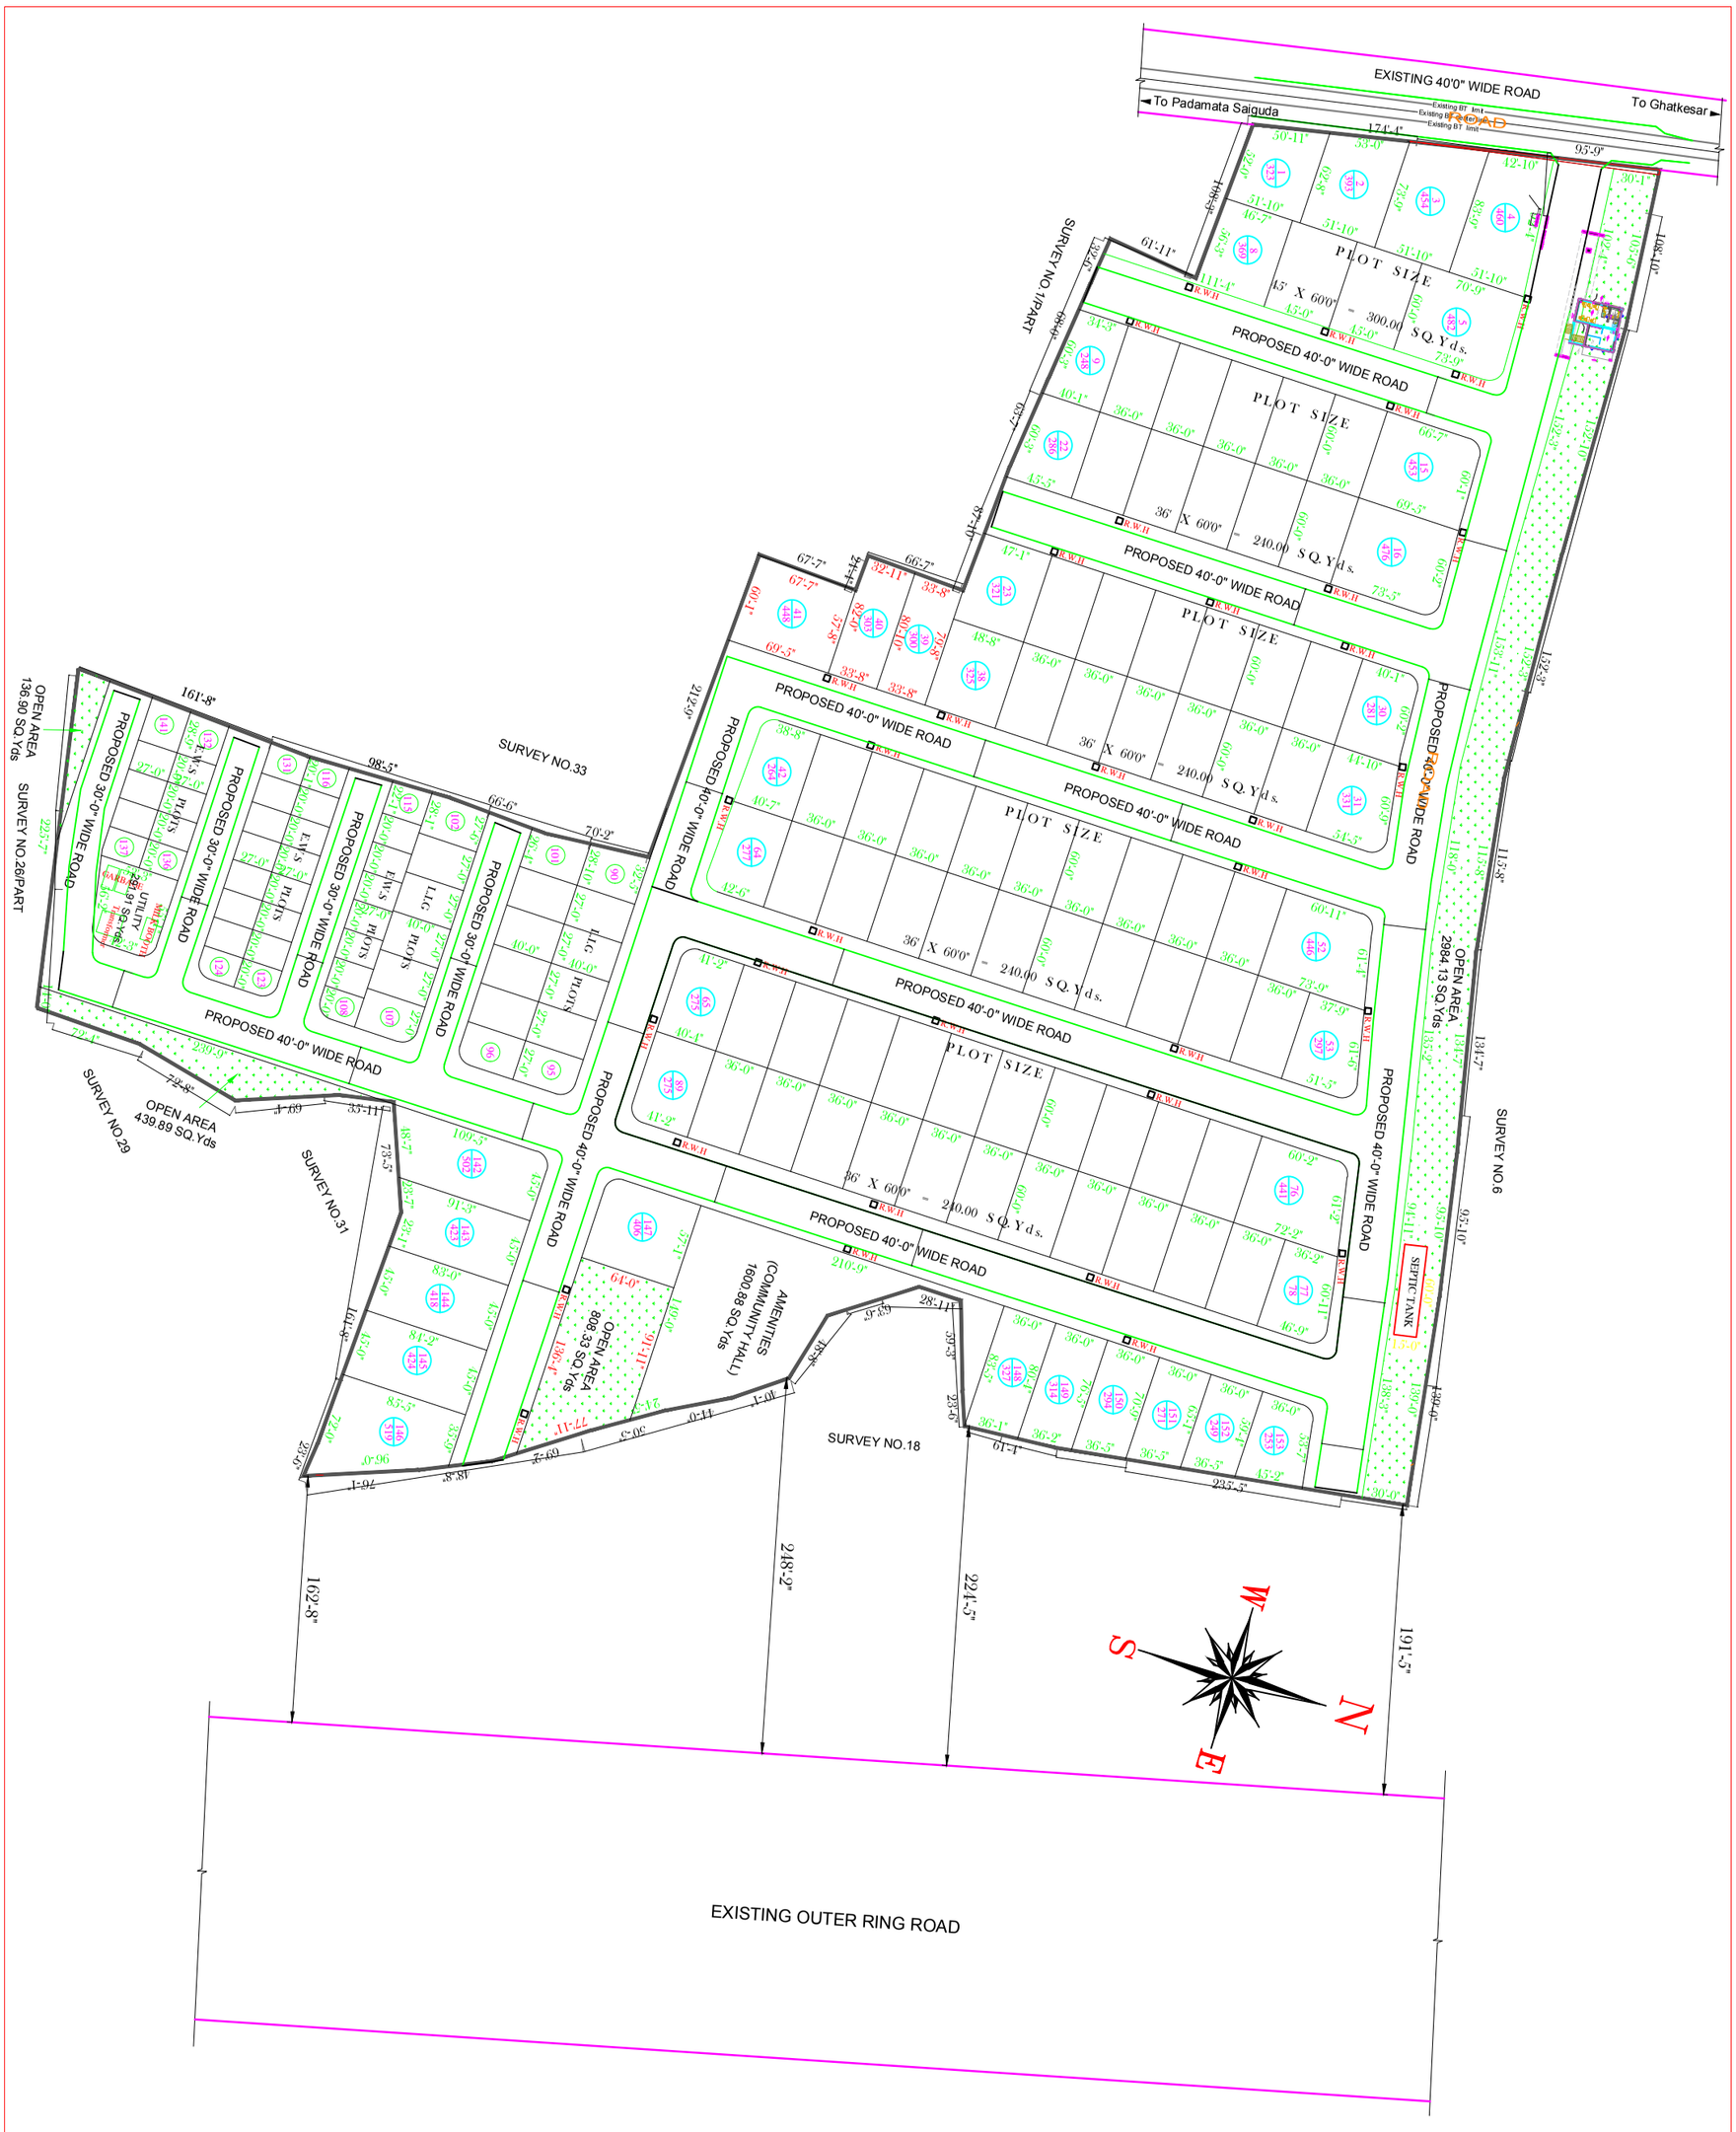
EXISTING 40'0" WIDE ROAD
To Padamata Saiguda
To Ghatkesar
PROPOSED 40'-0" WIDE ROAD
PROPOSED 30'-0" WIDE ROAD
PLOT SIZE
45' X 60'0" = 300.00 S.Q.Yds.
36' X 60'0" = 240.00 S.Q.Yds.
SURVEY NO.33
SURVEY NO.26/PART
SURVEY NO.29
SURVEY NO.31
SURVEY NO.6
SURVEY NO.18
SURVEY NO.1/PART
OPEN AREA 136.90 SQ.Yds
OPEN AREA 439.89 SQ.Yds
OPEN AREA 2984.13 SQ.Yds
OPEN AREA 808.33 SQ.Yds
AMENITIES (COMMUNITY HALL) 1600.88 SQ.Yds
UTILITY 191 SQ.Yds
SEPTIC TANK
EXISTING OUTER RING ROAD
162'-8"
248'-2"
221'-5"
191'-5"
N
S
E
W